PRODUCED BY AN AUTODESK EDUCATIONAL PRODUCT

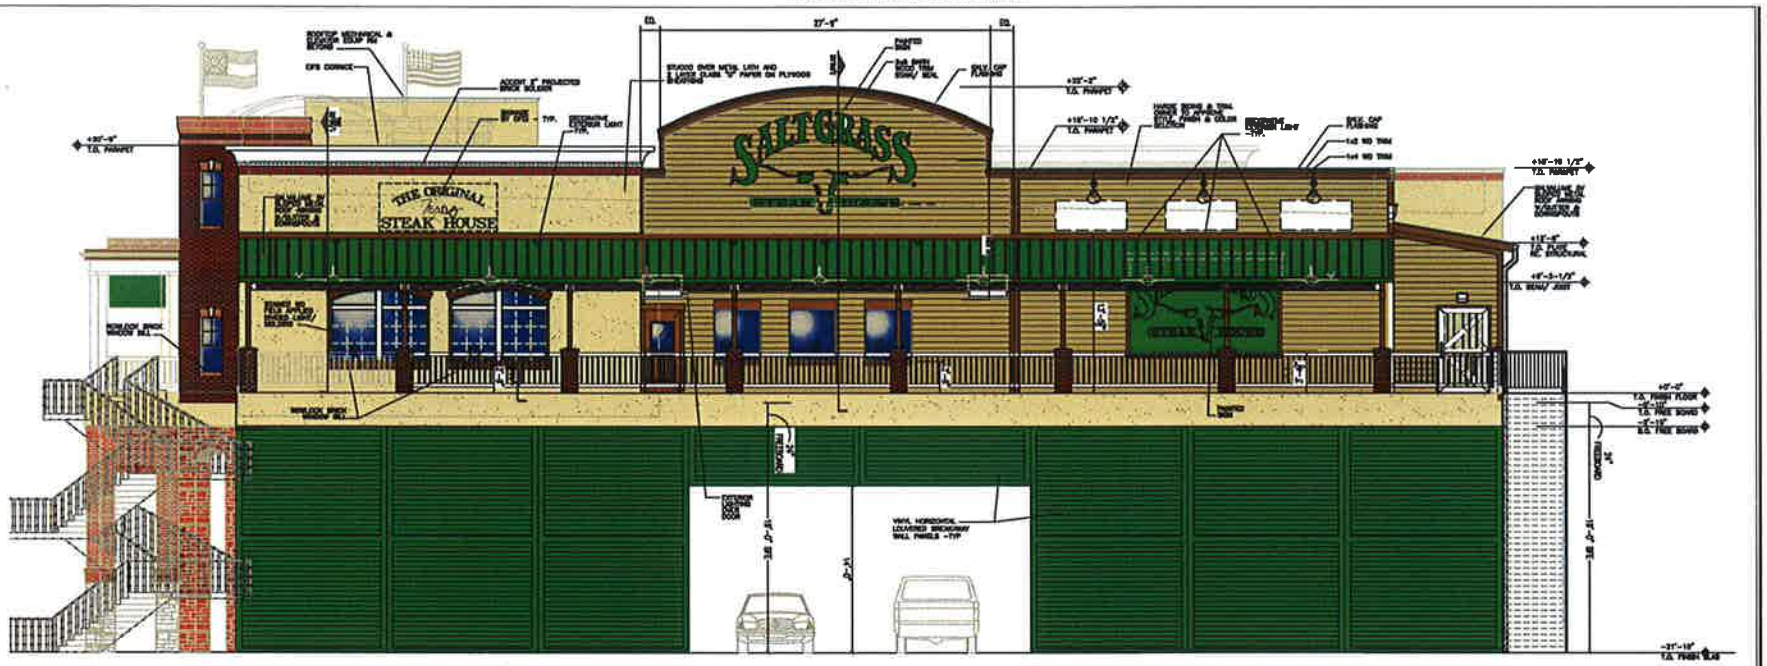

2 SIDE ELEVATION
scale: 1/4" = 1'-0"

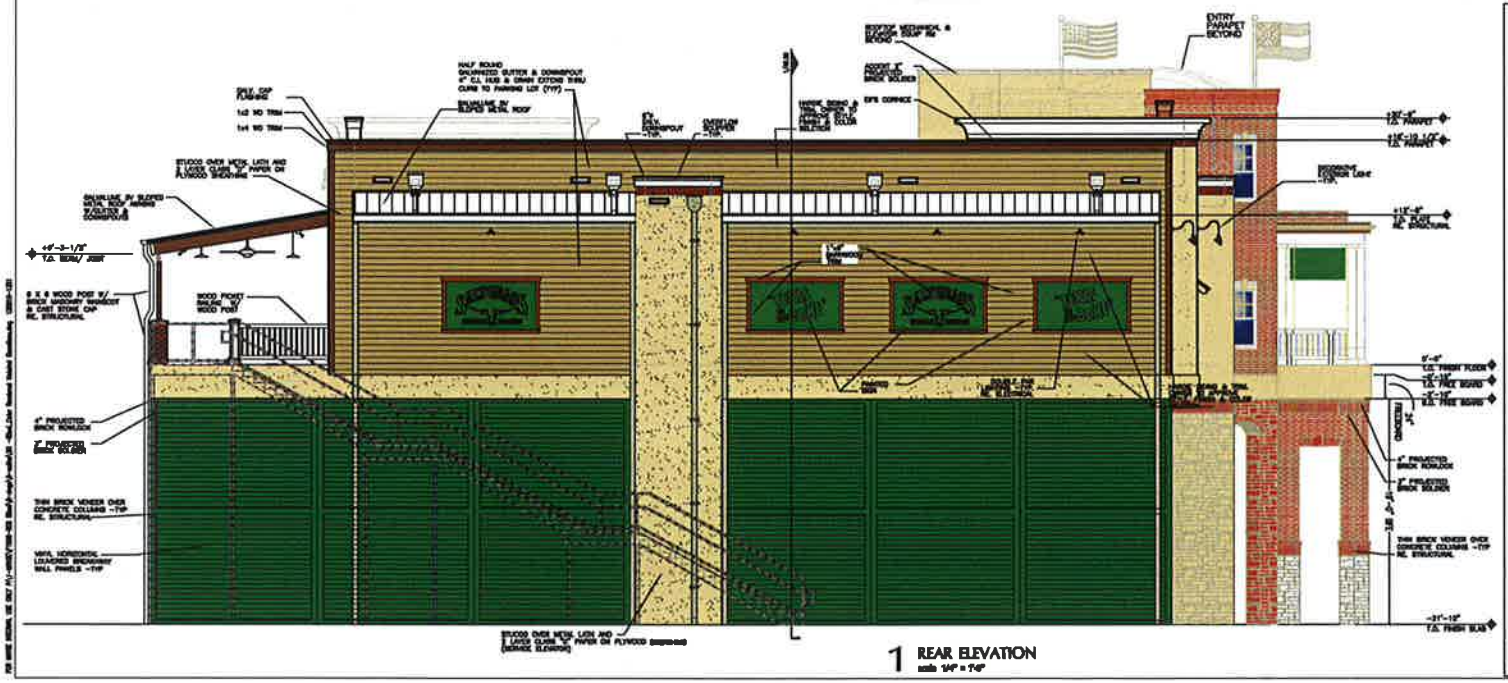

1 REAR ELEVATION
scale: 1/4" = 1'-0"

LEGEND

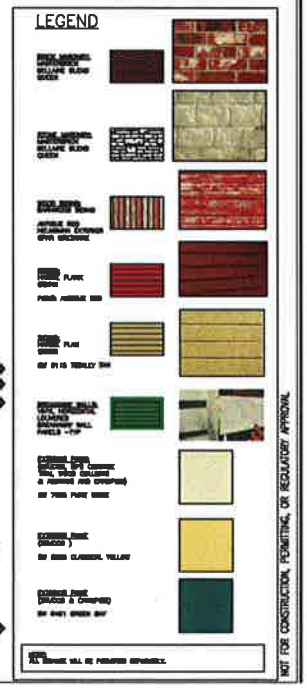

NOTE:
ALL EXTERIOR WALL AND PARAPET SURFACES TO BE PAINTED UNLESS OTHERWISE NOTED.

NOT FOR CONSTRUCTION, PERMITTING, OR REGULATORY APPROVAL

MAYER & ASSOCIATES, INC.
Architecture · Planning · Interior Design

SALTGRASS
STEAK HOUSE

LANDRY'S RESTAURANTS, INC.

checked by
project manager: C.C.
date:
division manager: G.D.
date:
job no. F0508.00
sheet title EXTERIOR ELEVATIONS
sheet no. A5.02

PRODUCED BY AN AUTODESK EDUCATIONAL PRODUCT

PRODUCED BY AN AUTODESK EDUCATIONAL PRODUCT

2 SIDE ELEVATION
scale: 1/4" = 1'-0"

1 FRONT ELEVATION
scale: 1/4" = 1'-0"

LEGEND

NOT FOR CONSTRUCTION, PERMITTING, OR REGULATORY APPROVAL

MAYER & ASSOCIATES, INC.
Architecture · Planning · Interior Design

SALTGRASS STEAK HOUSE

LANDRY'S RESTAURANTS, INC.

LANDRY'S RESTAURANTS, INC.

checked by
project manager: C.C.
date:
division manager: G.D.
date:
job no.
F20020
sheet title
RENDERED SITE ELEVATIONS
sheet no.

ELEV-1

PRODUCED BY AN AUTODESK EDUCATIONAL PRODUCT