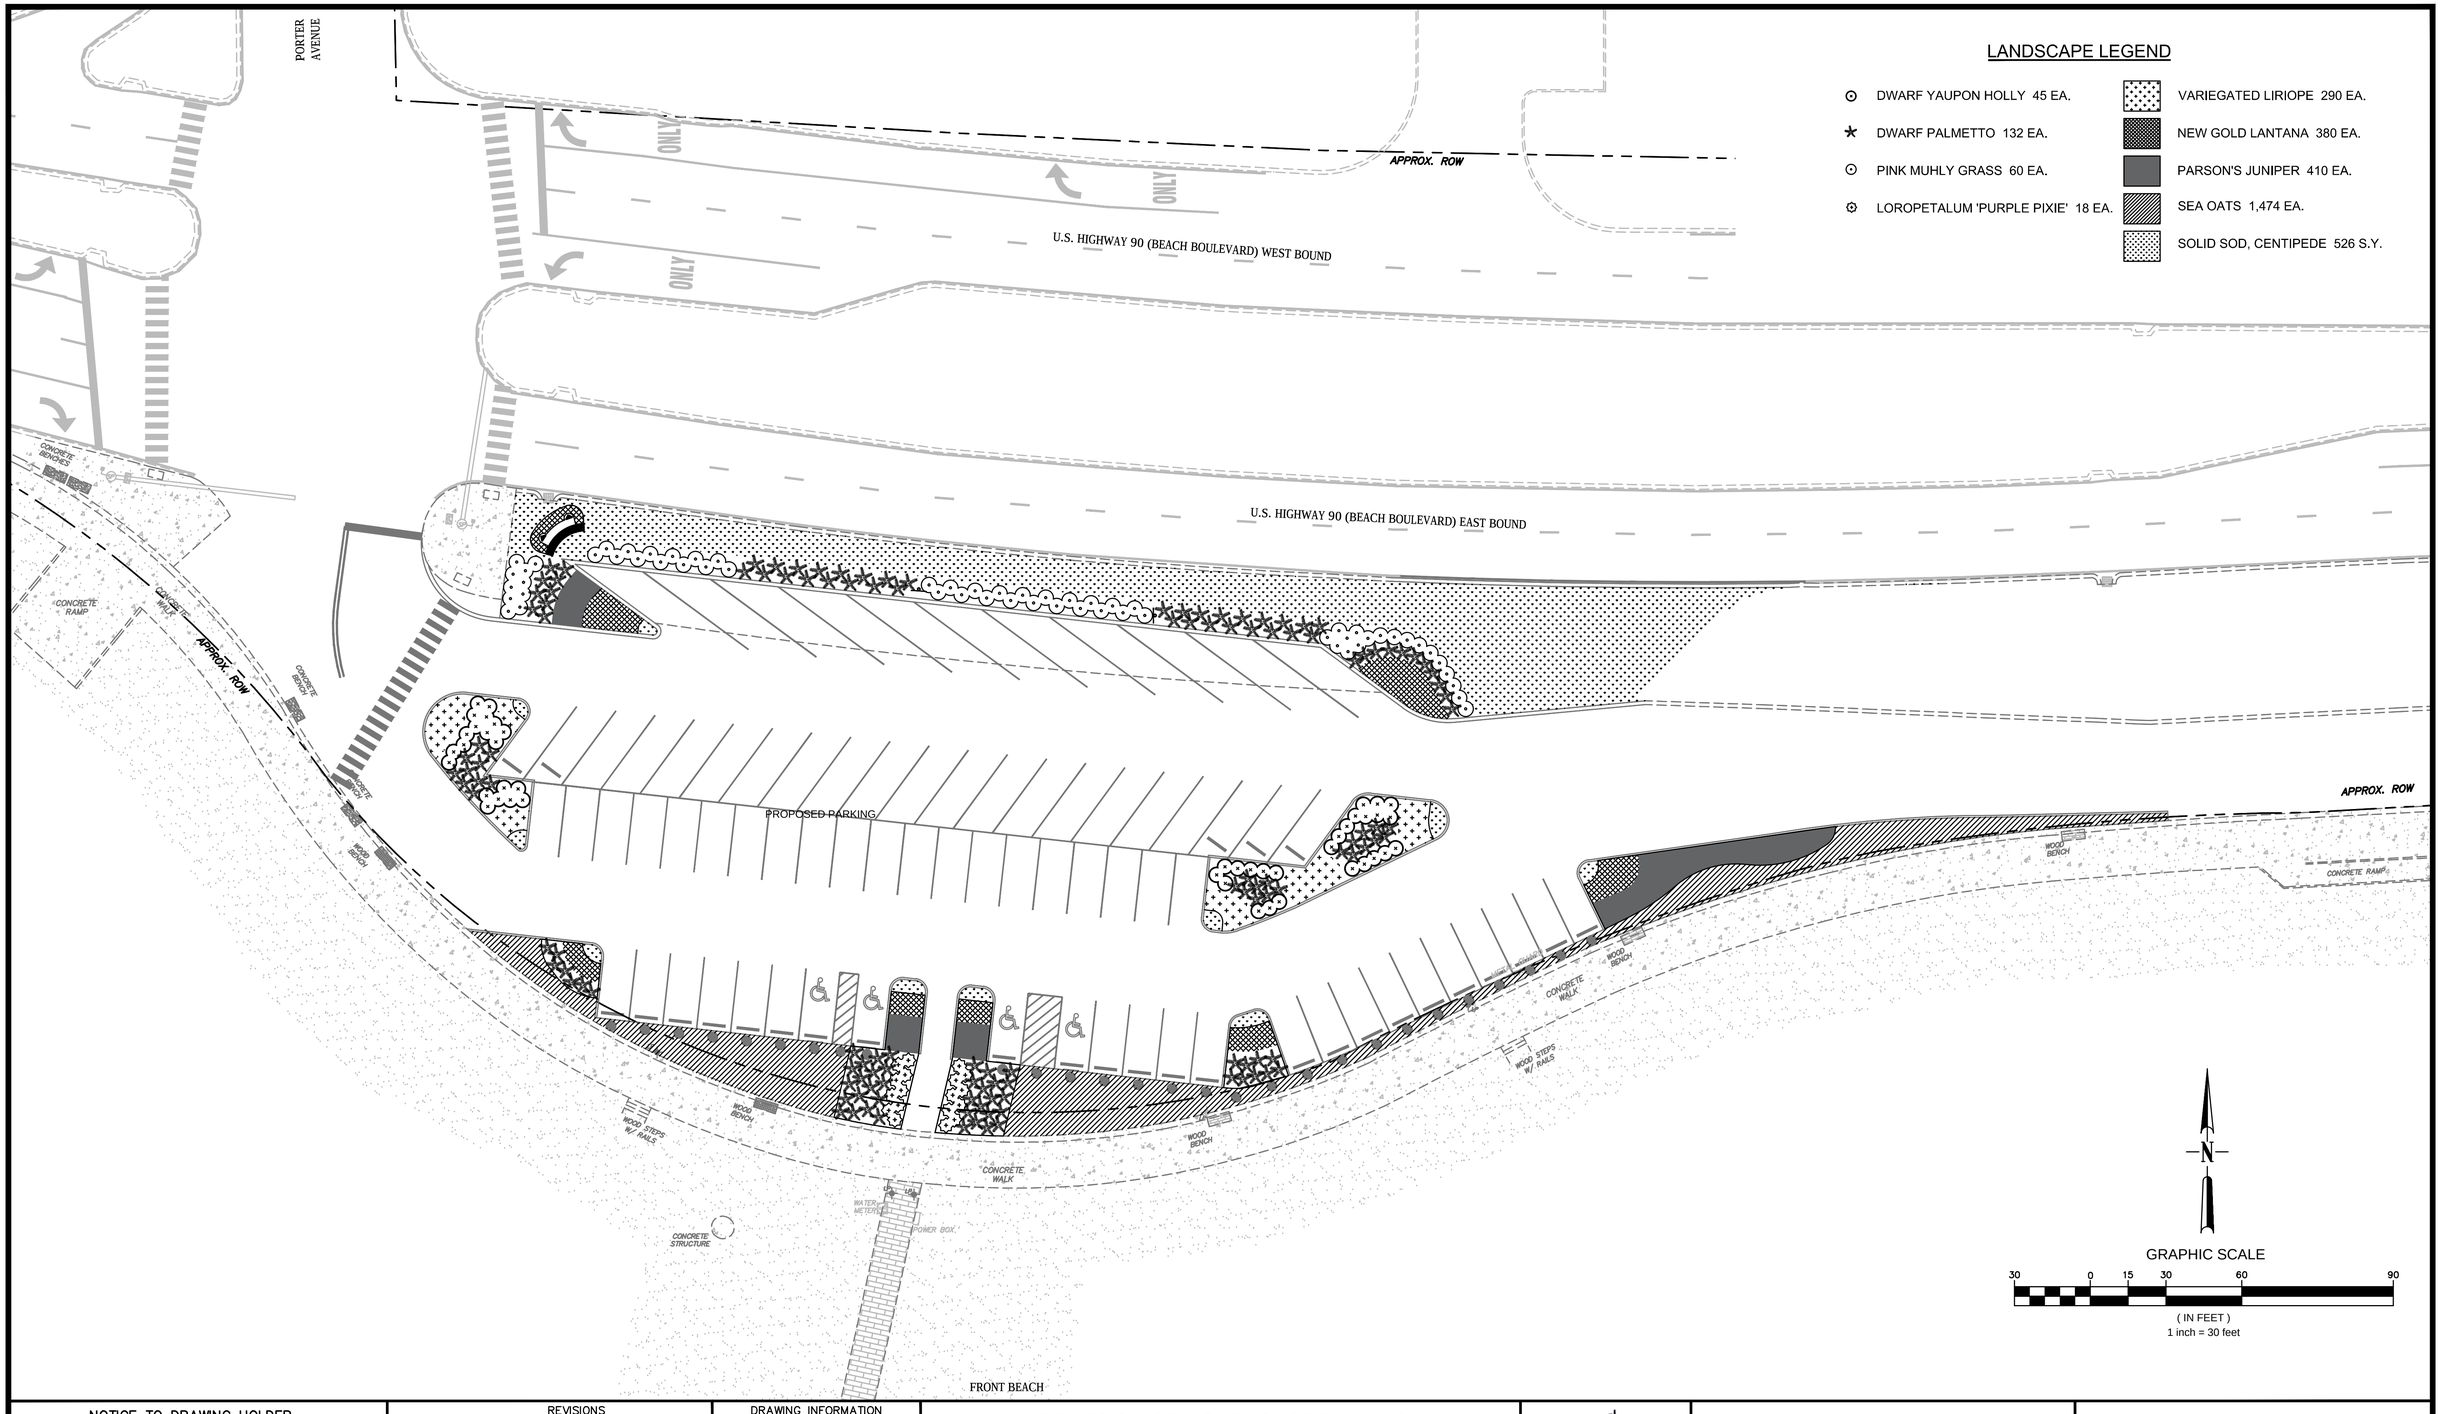

LANDSCAPE LEGEND

DWARF YAUPON HOLLY 45 EA.	VARIEGATED LIRIOPE 290 EA.
DWARF PALMETTO 132 EA.	NEW GOLD LANTANA 380 EA.
PINK MUHLY GRASS 60 EA.	PARSON'S JUNIPER 410 EA.
LOROPETALUM 'PURPLE PIXIE' 18 EA.	SEA OATS 1,474 EA.
	SOLID SOD, CENTIPEDE 526 S.Y.

GRAPHIC SCALE

30 0 15 30 60 90

(IN FEET)
1 inch = 30 feet

NOTICE TO DRAWING HOLDER

NEEL–SCHAFFER, INC., HEREINAFTER REFERRED TO AS THE ENGINEER HAS PREPARED AND FURNISHED THIS DRAWING TO THE OWNER FOR USE ON THIS PROJECT ONLY. THIS DRAWING SHOULD NOT BE USED ON EXTENSIONS OF THIS PROJECT OR ON ANY OTHER PROJECT. ANY REUSE OF THIS DRAWING, WITHOUT WRITTEN VERIFICATION OR ADAPTATION BY THE ENGINEER, SHALL BE AT THE REUSER'S SOLE RISK AND THE REUSER SHALL INDEMNIFY AND HOLD HARMLESS THE ENGINEER FROM ALL CLAIMS, DAMAGES, LOSSES AND EXPENSES, INCLUDING ATTORNEY'S FEES ARISING OUT OF OR RESULTING THEREFROM.

REVISIONS			
NO.	DATE	BY	DESCRIPTION

DRAWING INFORMATION	
N–S PROJECT NO.: 13278–00	
FILENAME: 13278_LANDSCAPING_ALT2.DWG	
SCALE: 1" = 30'	
SURVEYED BY: PATRICK M. MARTINO	
DSGN: JLD	DATE: 04/2017
DRWN: SRD	DATE: 04/2017
CHKD: JLD	DATE: 04/2017
QA/QC: KO	DATE: 05/2017

REDESIGN OF LIGHTHOUSE PARKING
AND PIER AREA
CITY OF BILOXI PROJECT #989

CITY OF BILOXI
BILOXI, MISSISSIPPI

Biloxi established 1699

NEEL–SCHAFFER
Solutions you can build upon

LANDSCAPING PLAN
(ADD ALTERNATE 2)

WORKING NUMBER:	DRAWING NUMBER:
LS_02	16 OF 22